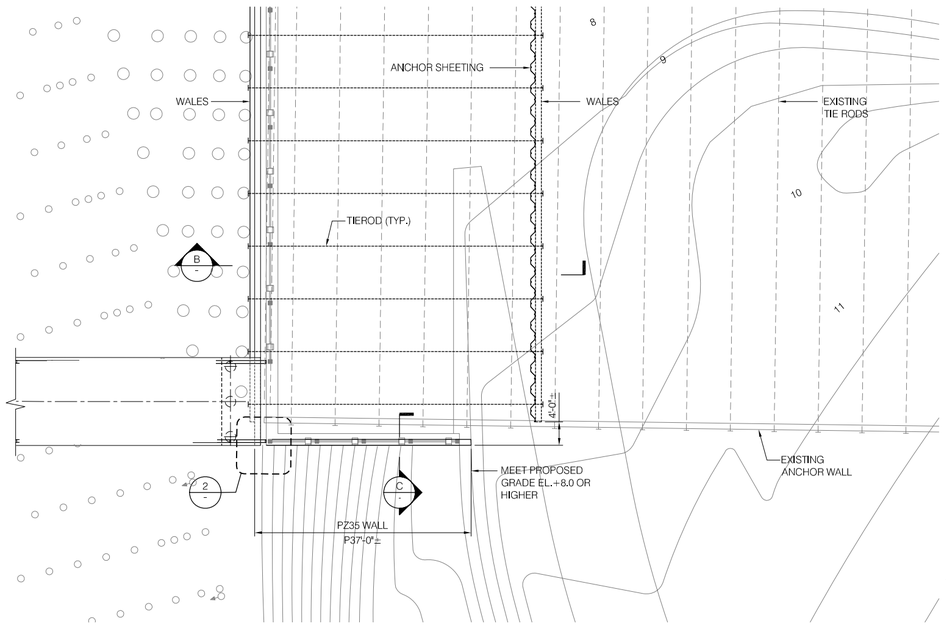

1 / W2005 DETAIL PLAN - SOUTH END OF PIER 1 BULKHEAD MODIFICATION
SCALE: 1"=10'-0"

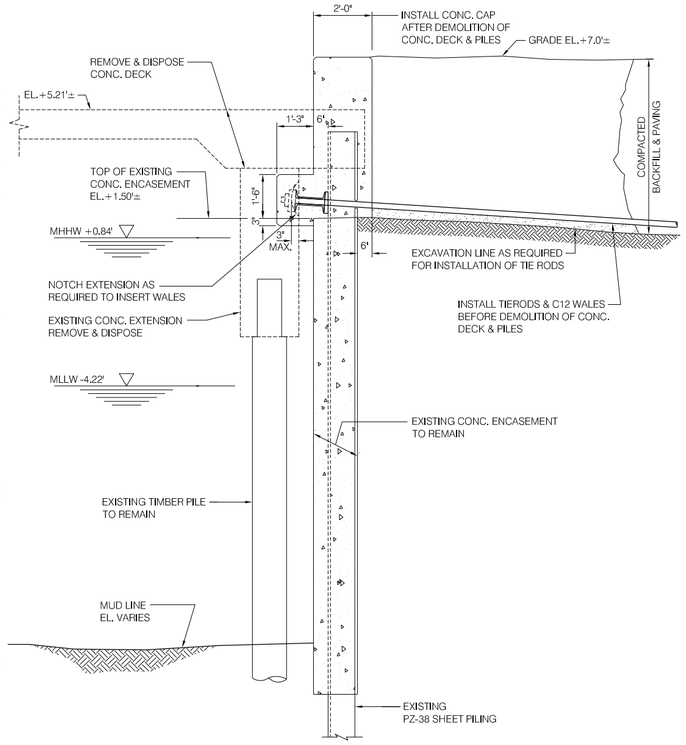

1 / - DETAIL
SCALE: 1/2"= 1'-0"

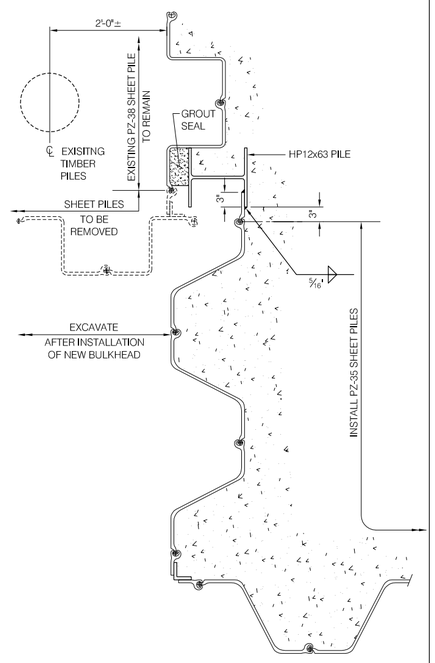

2 / W2005 DETAIL
SCALE: 1"= 1'-0"

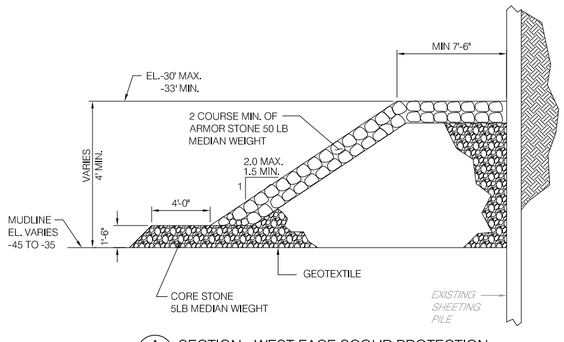

A / W2005 SECTION - WEST FACE SCOUR PROTECTION
SCALE: 1/4"= 1'-0"

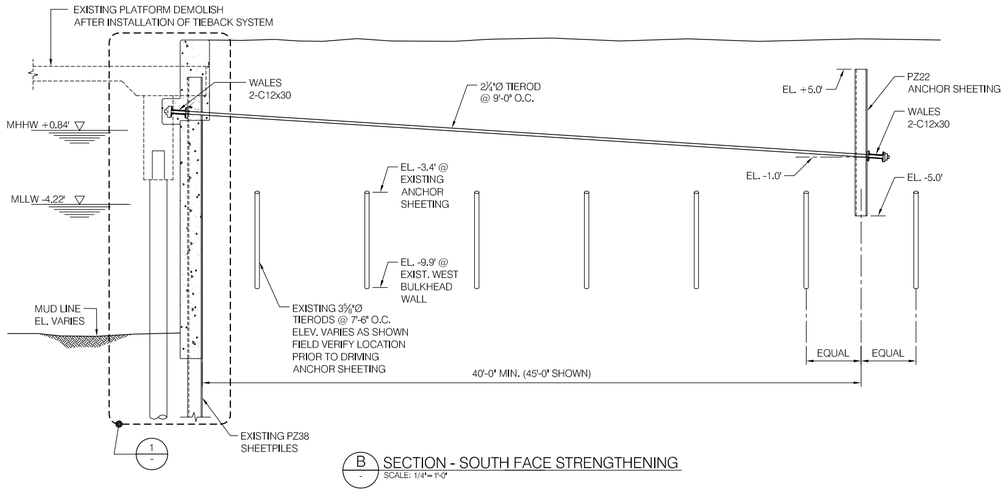

B / - SECTION - SOUTH FACE STRENGTHENING
SCALE: 1/4"= 1'-0"

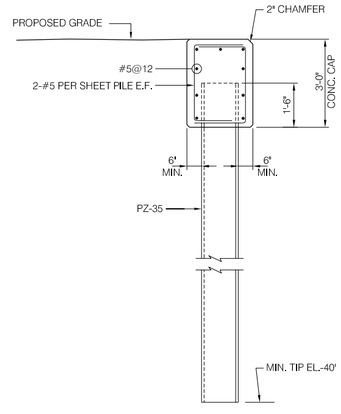

C / - SECTION
SCALE: 1/2"= 1'-0"

NOTE:
FOR FINAL GRADE MATERIALS
SEE L3000 SERIES DRAWINGS.

DATE: 25 Jan 2008 TIME: 3:57 pm USERNAME: FrancoE
FILE: R:\6137\Marina\Sheet\MA-W9015.dwg

BROOKLYN BRIDGE PARK

CLIENT
Brooklyn Bridge Park Development Corporation
Tel: 212.803.3822 Fax: 212.803.3838

OWNER'S REPRESENTATIVE
Gardiner & Theobald Inc.
Tel: 212.661.6624 Fax: 212.661.6393

CONSTRUCTION MANAGER
Skanska USA Building Inc.
in Association with Metron Inc.
Tel: 212.301.0200 Fax: 917.438.4599

DESIGN TEAM

LANDSCAPE ARCHITECT & PARK STRUCTURES DESIGNER
Michael Van Valkenburgh Associates, Inc.,
Landscape Architects, PC
Tel: 212.243.2506 Fax: 212.243.2016

MARINE & SITE INFRASTRUCTURE ENGINEER
DMJM Harris
Tel: 212.701.2817 Fax: 212.701.2801

WARMING HUT & PIER 2 ARCHITECT
Maryann Thompson Architects
Tel: 617.491.4144 Fax: 617.491.3844

PARK BUILDINGS ARCHITECT & MEP
PS&S Architecture PC
Tel: 732.560.9700 Fax: 732.560.9768

LIGHTING DESIGNER
Domingo Gonzalez Associates, Inc.
Tel: 212.608.4800 Fax: 212.385.9160

STRUCTURAL ENGINEER
Ysrael A. Seinuk, P.C.
Tel: 212.687.2233 Fax: 646.487.5555

WARMING HUT & PIER 2 STRUCTURAL ENGINEER
Richmond So Engineers, Inc.
Tel: 617.926.9300 Fax: 617.926.9301

STORMWATER MANAGEMENT ENGINEER
Nitsch Engineering & Land Surveying of NY
Tel: 617.338.0063 Fax: 617.338.6472

SOIL SCIENTIST
Pine & Swallow Environmental
Tel: 978.448.9511 Fax: 978.448.6645

WATER FEATURE DESIGNER
R. J. Van Seters Company Limited
Tel: 905.477.2266 Fax: 905.477.2268

IRRIGATION DESIGNER
Northern Designs
Tel: 203.239.2710 Fax: 203.239.2715

SIGNAGE DESIGNER
Open
Tel: 212.645.5633 Fax: 212.645.8164

10' 5' 0 10' 20'
SCALE: 1"= 10'-0"

1' 0 4' 8'
SCALE: 1/4"= 1'-0"

1' 6" 0 1' 2' 3' 4'
SCALE: 1/2" = 1'-0"

1" ½" 0 1"
SCALE: 1" = 1"

WARNING: IT IS A VIOLATION OF NEW YORK LAW FOR ANY PERSON, UNLESS ACTING UNDER THE DIRECTION OF A LICENSED ARCHITECT, LANDSCAPE ARCHITECT, PROFESSIONAL ENGINEER, OR LAND SURVEYOR (AS APPLICABLE) TO ALTER ANY ITEM SHOWN ON THIS DOCUMENT IN ANY WAY. IF A DOCUMENT OR ITEM BEARING THE SEAL OF ANY SUCH LICENSED PROFESSIONAL IS ALTERED, THE ALTERING ARCHITECT, LANDSCAPE ARCHITECT, PROFESSIONAL ENGINEER, OR LAND SURVEYOR SHALL AFFIX TO EACH ALTERED ITEM THEIR SEAL WITH THE NOTATION "ALTERED BY" FOLLOWED BY THEIR SIGNATURE WITH THE DATE AND A SPECIFIC DESCRIPTION OF EACH ALTERATION.

NOT FOR CONSTRUCTION

KEY PLAN

STATUS

100% Bidding Documents

REVISIONS

NO.	DATE	DESCRIPTION

DRAWING TITLE

BULKHEAD DETAILS - 1

JOB NUMBER	03019	SHEET NO.	OF
DATE	15 FEB 2008		
SCALE	AS NOTED		W9015
DRAWN BY	F.LIZANO		
CHECKED BY	J.KLEIN		