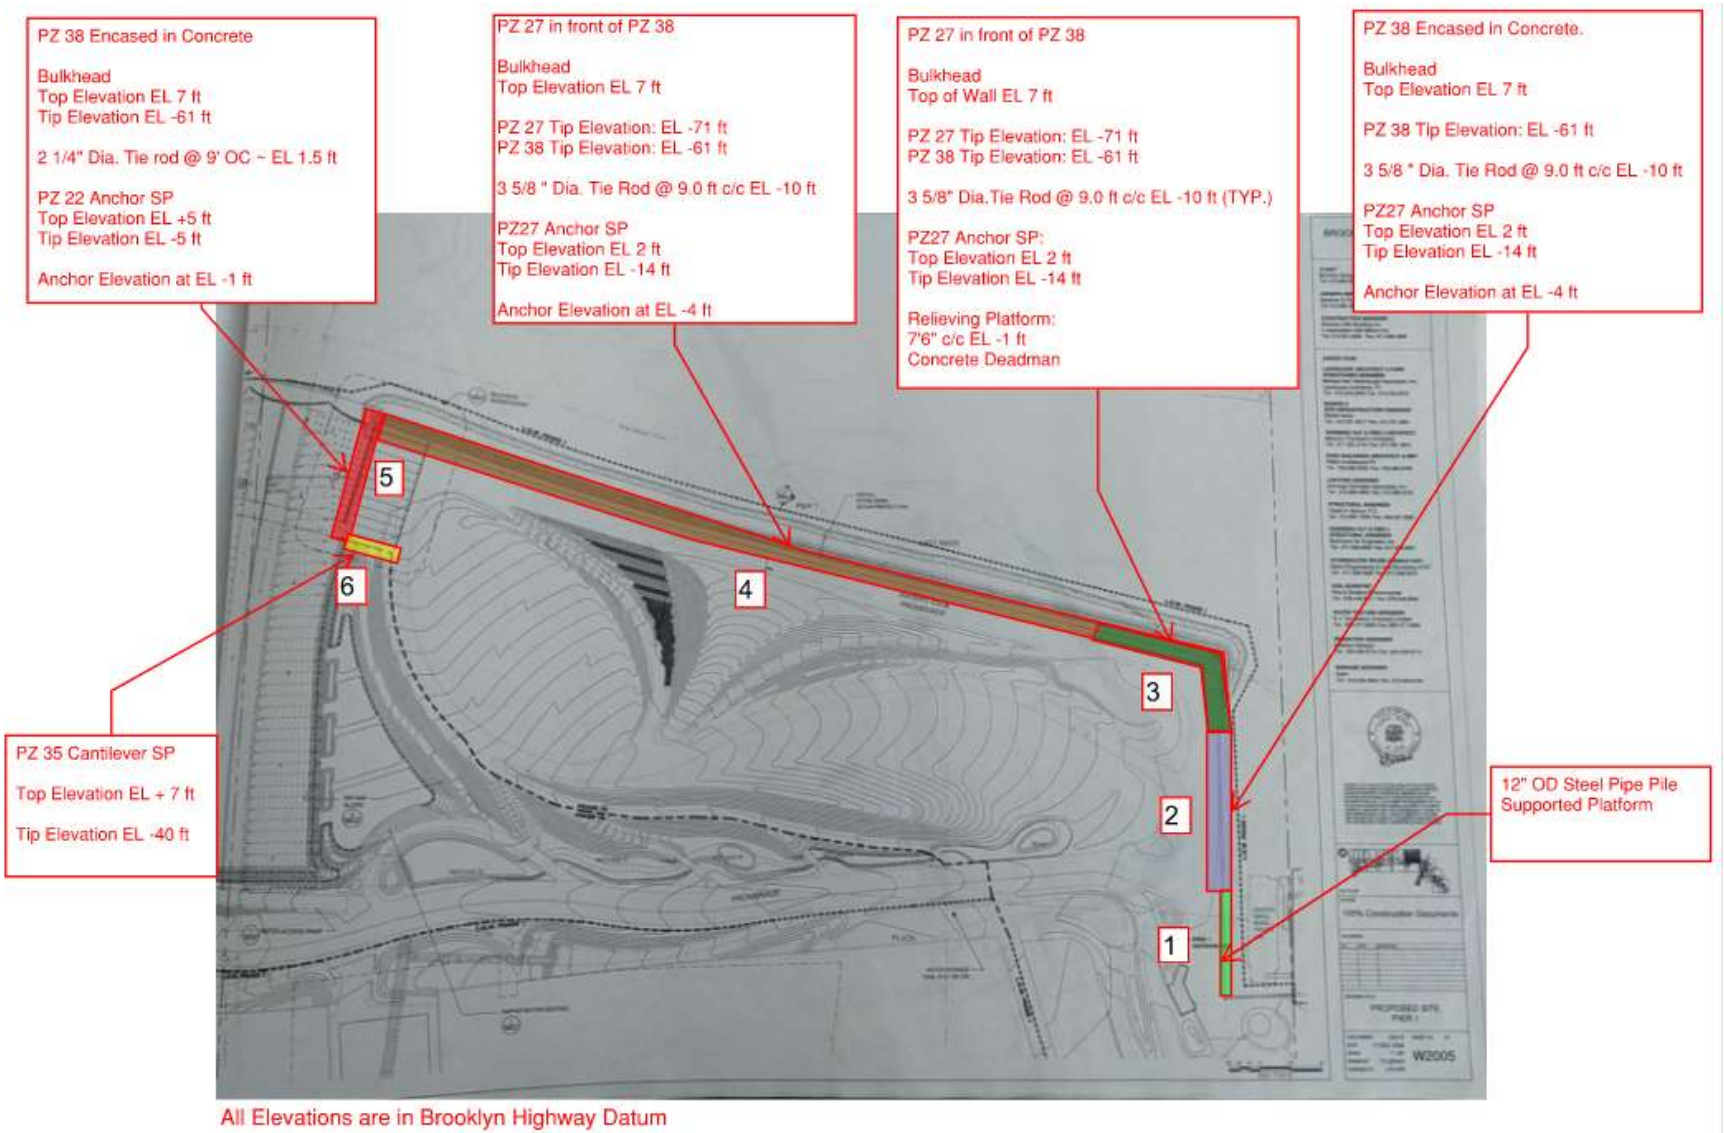

Figure 1: Pier 1 Plan

Notes:
1. Area beyond 50FT from bulkhead face is not within the scope of this Manual. Refer to Technical Memo for details.

Jacobs	DESIGNED BY B. PARANHOS DRAWN BY J. SHOPE	LIVE LOAD CAPACITY AT PIER 1 BROOKLYN BRIDGE PARK CORPORATION	SCALE AS SHOWN DATE JUNE 2021	REVISION 0 FIGURE NO. A-1